FilmL.A., Inc.
6255 W Sunset Blvd, 12th Floor
Hollywood, CA 90028
t: (213)977-8600 - f: (213)977-8601
www.filmla.com

Summary Information

Permit No: F00139888-B **Type of Permit:** FILMING **Release Date:** 07/18/2018

Production Company O POSITIVE LLC

Insured Company Name O POSITIVE LLC

Contact Phone No. 1 212-557-7000
Contact Phone No. 2
Fax 212-557- 7070
Address 48 WEST 25TH STREET, 3RD FLOOR
NEW YORK, New York 10010

Production Title SPECTRUM

Type of Production Commercial - Standard

Producer Craig Repass

Director Brian Billow

1st AD Grayson Bithell

Production Manager Matt Wilson

FilmL.A. Coordinator CJ Leavens

Location Manager David Nakata
Primary Phone Mobile - 619-749-6088
Secondary Phone Office - 310-656-1000

Location Assistant N/A N/A
Primary Phone Mobile - N/A
Secondary Phone

Fees

Posting 1500	$345.00
Notification Charge	$170.00
LA CITY LANE AND STREET CLOSURE FEE	$312.00
FILMLA NON-REFUNDABLE FILM PERMIT RIDER FEE	$109.00
LAUSD STANDARD DEPOSIT	$500.00
LAUSD PARKING ELEMENTARY SCHOOL OT HOURS	$150.00
LAUSD PARKING BASECAMP CATERING USE FEE	$1,000.00
LAUSD PARKING ELEMENTARY SCHOOL FULL DAY	$1,365.00

Total Permit Fee $3,951.00

Number of Locations 1

NOT A PERMIT

FilmL.A., Inc.
6255 W Sunset Blvd, 12th Floor
Hollywood, CA 90028
t: (213)977-8600 - f: (213)977-8601
www.filmla.com

Summary Information — Location

Permit Number	F00139888-B	**Location Manager**	David Nakata
Production Company	O POSITIVE LLC	Primary Phone	Mobile - 619-749-6088
Insured Company	O POSITIVE LLC	Secondary Phone	Office - 310-656-1000
Production Title	SPECTRUM		

Location Address 1525 S Pacific Ave, Los Angeles, CA, 90731

Location Type Auto Body Shop

Film Dates 7/19/2018 - 7/19/2018 06:00 - 22:00 1 day

Open or Closed to the Public Closed

Generic Conditions

*Certain service and personnel fees required by jurisdictional agencies are not collected by FilmL.A. Any such fees must be paid directly to the appropriate agency, and a separate invoice will be provided to the permittee.
*LA CITY AND/OR LA COUNTY FIRE CHECKLIST ATTACHED TO FINAL PERMIT. THE PERMITTEE IS RESPONSIBLE FOR COMPLETING CHECKLIST PRIOR TO FILMING ACTIVITY AT THIS LOCATION. NON COMPLIANCE MAY RESULT IN ASSIGNMENT OF A FIRE OFFICER.
All travel lanes and bike lanes shall be closed per the WATCH manual.
Community Survey Obtained
Equipment staging and vehicles may park on one side of the street only.
Must comply with attached conditions
Must Maintain 5' Clearance on Sidewalks/Walkways
Must maintain local/emergency access
No cast or crew parking on area streets
No interference with merchant activity.
No interference with vehicular or pedestrian traffic
Number of uniformed officers listed on the permit is a minimum requirement. Permittee remains responsible for deploying a sufficient number of uniformed officers to provide traffic and crowd control to ensure the safety of the film crew and the public.
Traffic Officers Required
Uniformed officers shall have a copy of the film permit in their possession and are required to confirm that all traffic control signage devices are in place.

Please see attached document Pacific Ave btwn 14th St & 16th St WS curb - O-Positive.pdf

Equipment on Location

Type	Quantity
5 or 10 ton trucks	7
Cast/Crew vehicles	45
Catering Truck	1

Personnel on Location

Type	Quantity
Cast	7
Crew	60
Off-Duty/Retired LAPD Officer(s)	1

NOT A PERMIT

FilmL.A., Inc.
6255 W Sunset Blvd, 12th Floor
Hollywood, CA 90028
t: (213)977-8600 - f: (213)977-8601
www.filmla.com

Summary Information — Location

Permit Number F00139888-B
Production Company O POSITIVE LLC
Insured Company O POSITIVE LLC
Production Title SPECTRUM

Location Manager David Nakata
Primary Phone Mobile - 619-749-6088
Secondary Phone Office - 310-656-1000

Cube Trucks	5	Spot Check	1
Generator	1		
Honey Wagons	1		
Motor Homes	1		
Picture vehicles	3		
Portable restrooms	1		
Vans	3		

Filming Activities Equipment on property; Interior Dialogue; Interior dialogue scenes inside of garage. Stationary picture cars in parking lot and garage.; 3 scissorlifts in curblane on 16th St.for lighting. The scissorlifts are more narrow then a standard car and must be placed in a legal parking area ; Parking in red zones within lane closure.;

Jurisdiction **Political:** Los Angeles City - Council District 15 **Police:** Los Angeles Police Department **Fire:** Los Angeles City

Thomas Guide **Page:** 824 **Grid:** B6

Approvals

LOS ANGELES CITY POLICE DEPARTMENT	Gabriel Aleman
FILML.A. SCHOOLS	Josh Elwell
FILML.A. CLOSURES	Joshua Mingo
LOS ANGELES CITY DEPARTMENT OF PUBLIC WORKS	Vanessa Martin

Coordinator Note **(1) OFF DUTY LAPD OFFICER REQUIRED FOR EQUIPMENT IN THE CURB LANE FOR LIGHTING LOCATION**

Parking

Base Camp
Location Type : Filming Location

Crew Parking
Location Type : Other Location
1527 S Mesa St, Los Angeles, CA, 90731

Parking Notes
Crew parking and catering at Fifteenth St. Elem. School.

Posting "No Parking" signs W/S OF PACIFIC AV, 14TH ST - 200 ' S. OF 16TH ST.
N/S OF 16TH ST,, PACIFIC AV - W. FOR 300' & EAST 150'.

Approximate Footage 1201 - 1500 **Log Number** 208308

NOT A PERMIT

FilmL.A., Inc.
6255 W Sunset Blvd, 12th Floor
Hollywood, CA 90028
t: (213)977-8600 - f: (213)977-8601
www.filmla.com

Summary Information — Location

Permit Number	F00139888-B	**Location Manager**	David Nakata
Production Company	O POSITIVE LLC	Primary Phone	Mobile - 619-749-6088
Insured Company	O POSITIVE LLC	Secondary Phone	Office - 310-656-1000
Production Title	SPECTRUM		

Date(s) 7/19/2018 to 7/19/2018 **Time(s)** 06:00 to 22:00

Lane / Full Closure W/S CURBLANE OF PACIFIC AV FROM 14TH ST. - 16TH ST.

Approximate Footage 0 - 300

Date(s) 7/19/2018 to 7/19/2018 **Time(s)** 06:00 to 22:00

NOT A PERMIT

Permit #F00139888-B

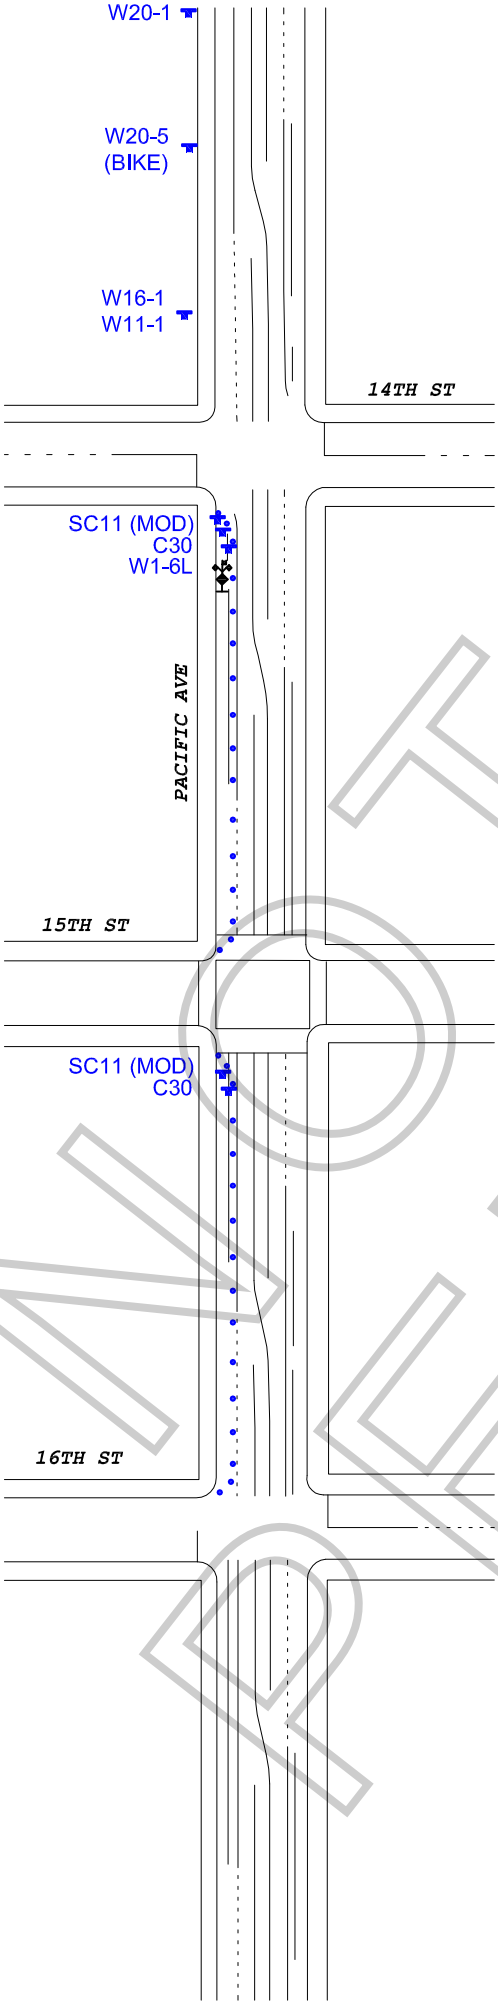

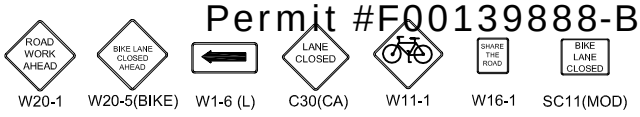

Ⓢ TRAFFIC SIGNAL

● TRAFFIC CONE

TYPE I W/ SIGN

FLASHING ARROW SIGN (FAS)

HIGH LEVEL WARNING DEVICE

ALL TRAFFIC CONTROL WILL BE INSTALLED TO MEET OR EXCEED THE LATEST CA-MUTCD MINIMUM REQUIREMENTS

N

WORK ZONE TRAFFIC CONTROL PLAN GENERAL NOTES

1. **DATE/TIME: 7-19-18 FROM 06:00 HOURS TO 22:00 HOURS.**
2. ALL SIGNING, STRIPING, AND TRAFFIC CONTROL DEVICES SHALL CONFORM TO THE (CURRENT) STATE OF CALIFORNIA DEPARTMENT OF TRANSPORTATION (CALTRANS) STANDARD PLANS AND STANDARD SPECIFICATIONS , CALIFORNIA MUTCD , AND ANY ADDENDUMS THERETO, AND AS SHOWN ON THESE PLANS, SYMBOLS AND ABBREVIATIONS USED ARE SHOWN ON CALTRANS STANDARD PLANS.
3. THERE WILL BE NO INTERFERENCE WITH TRAFFIC SIGNALS OR CROSSWALKS.
4. CONES WILL BE 28" MINIMUM HEIGHT AND HAVE REFLECTORIZED SLEEVES FOR NIGHT WORK.
5. POLICE WILL DIRECT TRAFFIC IF NECESSARY.

TCP FOR:	O-POSITIVE: "SPECTRUM"
LOCATION:	PACIFIC AVE BTWN 14TH ST & 16TH ST WEST SIDE CURB AND BIKE LANE CLOSURE SAN PEDRO, CALIFORNIA
CONTACT:	MICHAELA WRIGHT OFFICE# 619-749-6088 DAVID NAKATA PH# 818-355-5517
	JCL TRAFFIC SERVICES (213) 622-9775 C31-CA Lic # 805357
DATE / REVISIONS	DRAFTER: M. MENJIVAR SCALE: N.T.S. FILM LA: CL

NOT A PERMIT